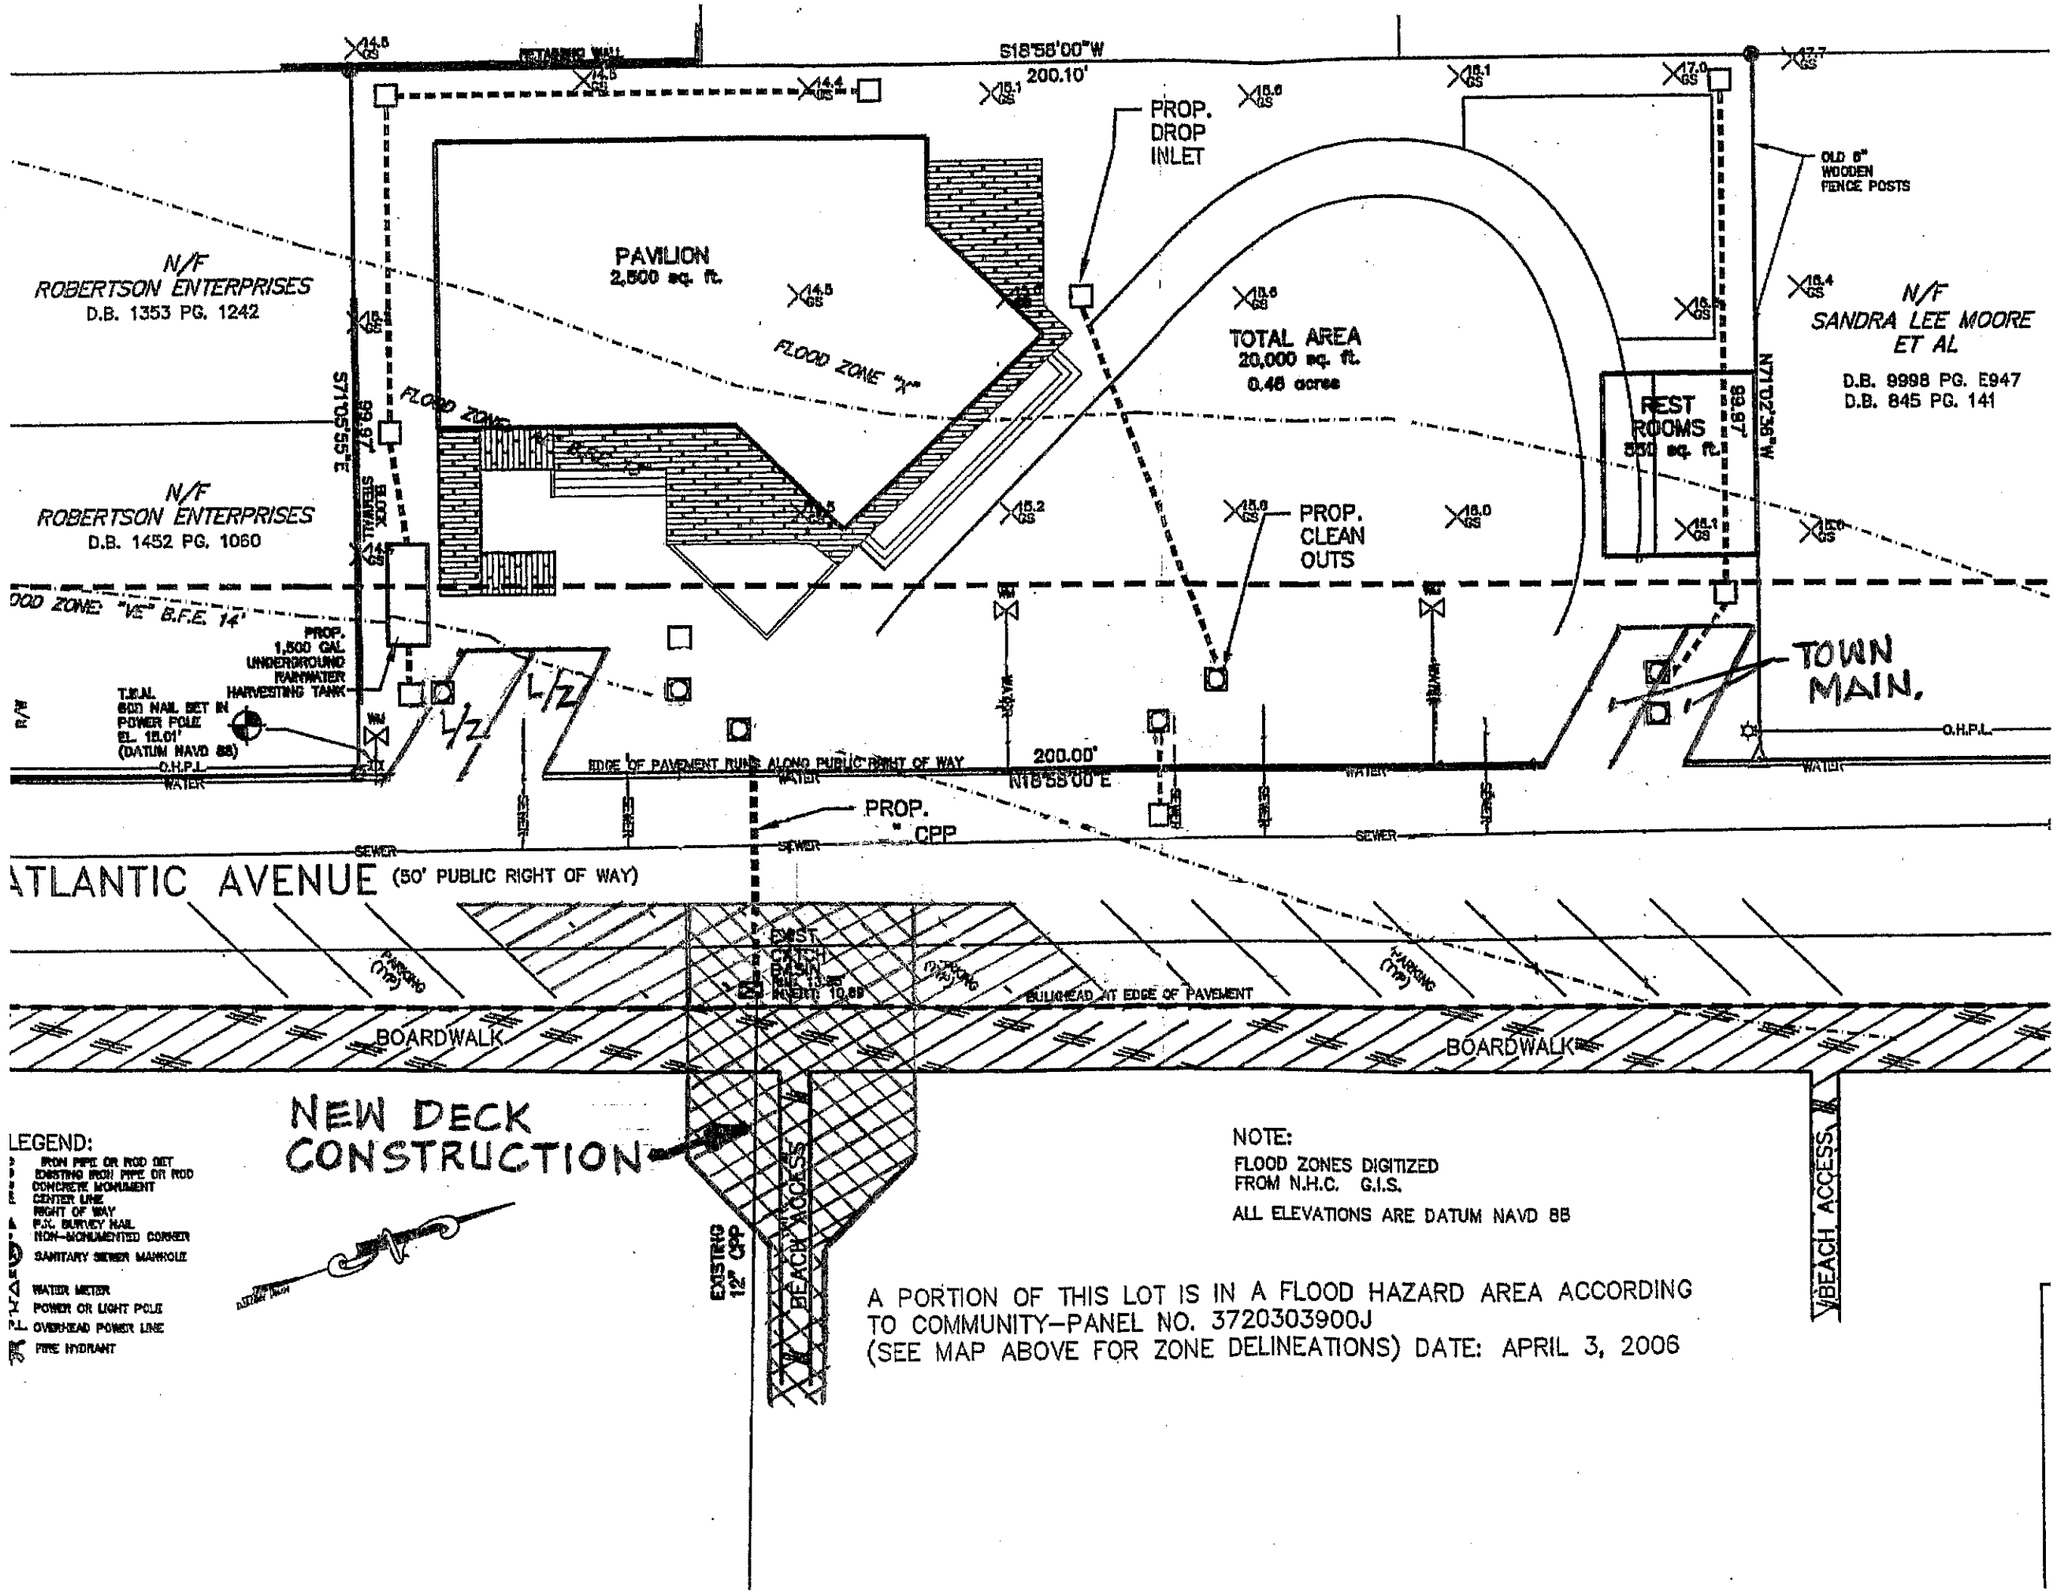

NOTE:
FLOOD ZONES DIGITIZED FROM N.H.C. G.I.S.
ALL ELEVATIONS ARE DATUM NAVD 88

A PORTION OF THIS LOT IS IN A FLOOD HAZARD AREA ACCORDING TO COMMUNITY-PANEL NO. 3720303900J (SEE MAP ABOVE FOR ZONE DELINEATIONS) DATE: APRIL 3, 2006